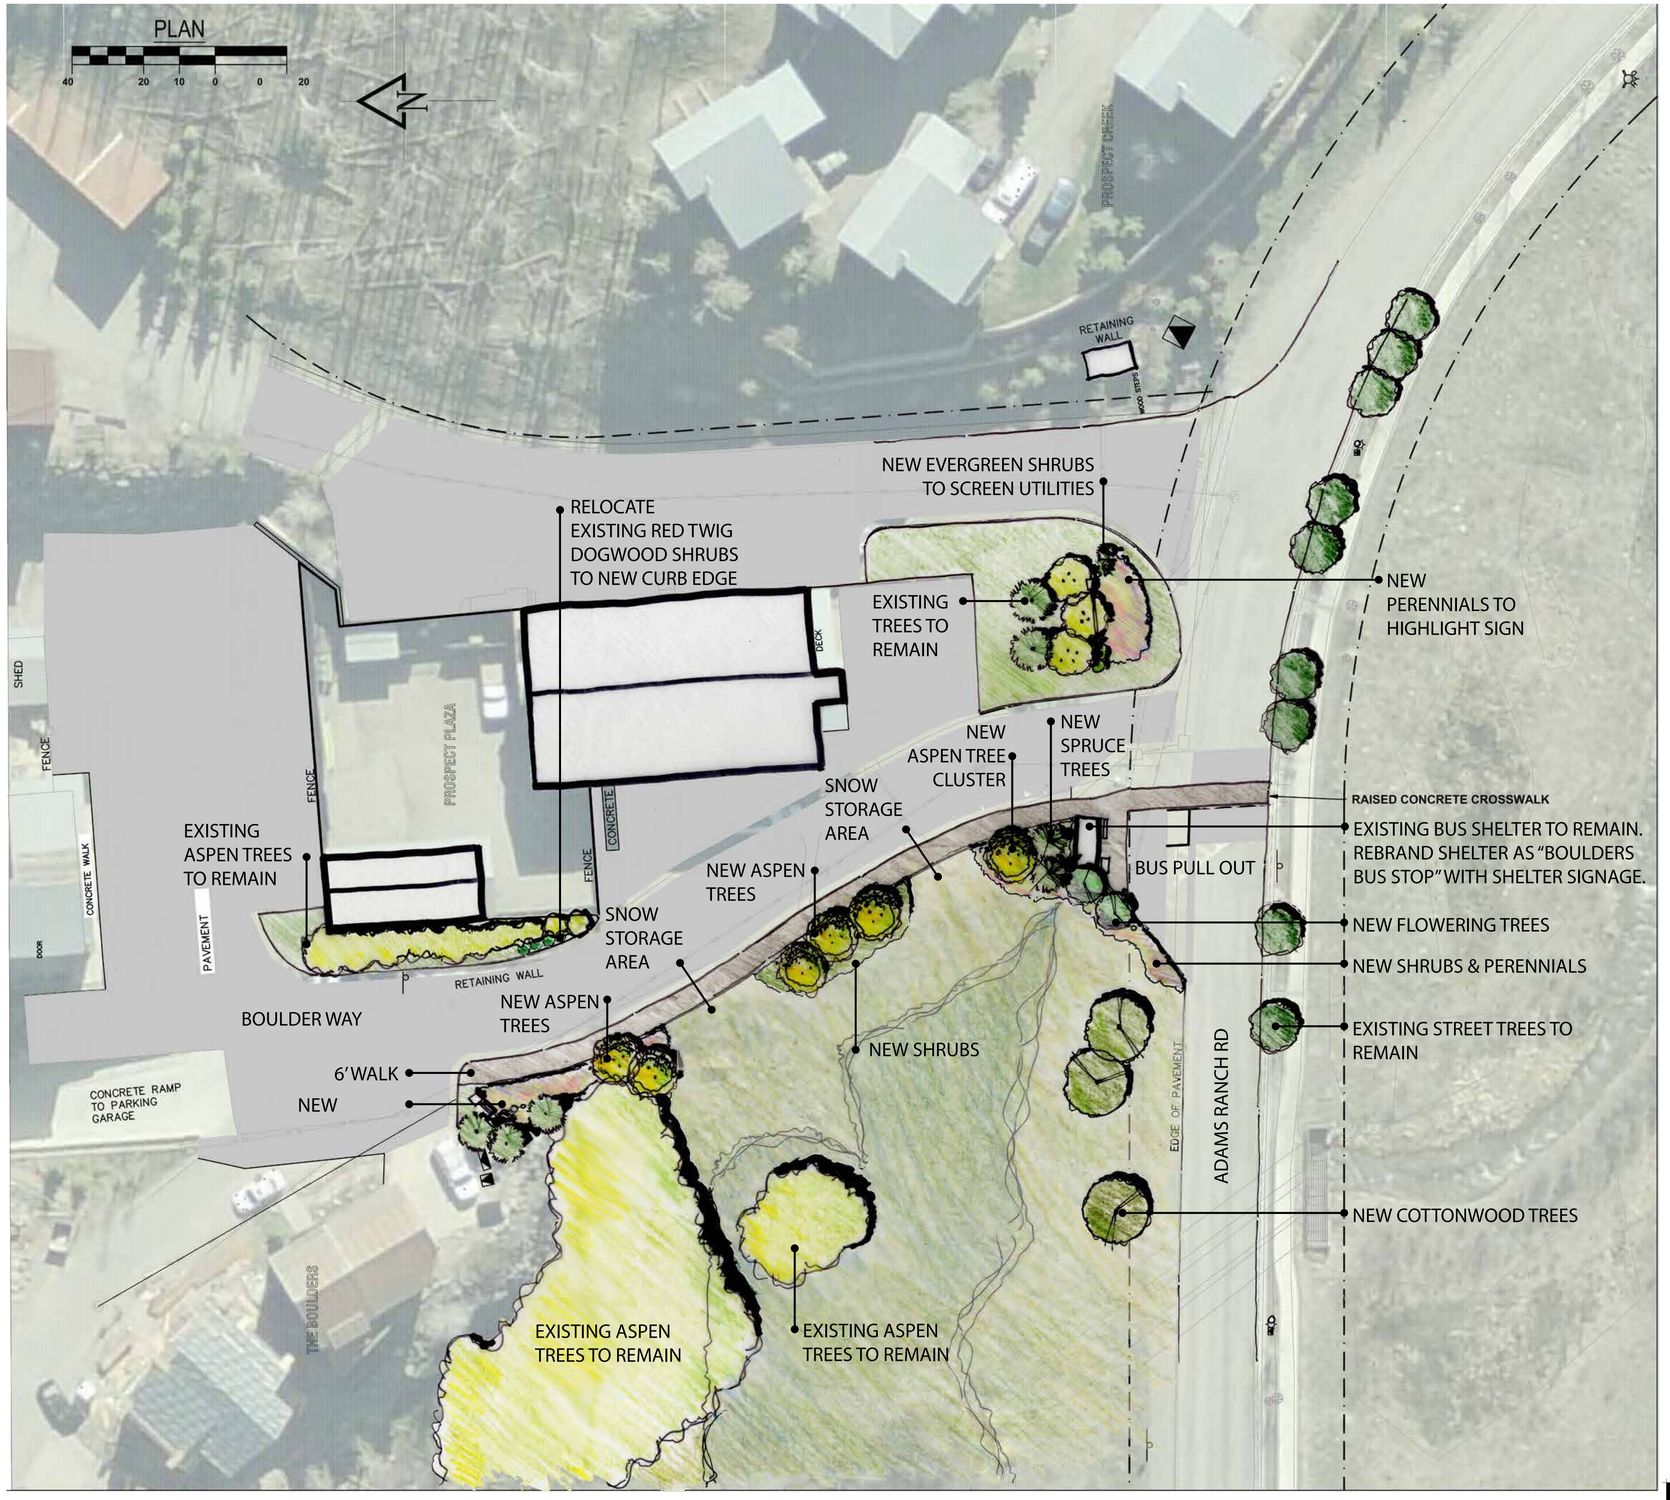

Russell Planning & Engineering

DHM DESIGN LANDSCAPE ARCHITECTURE LAND PLANNING URBAN DESIGN

1309 E 3RD AVE, ROOM 23
DURANGO, CO 81301 | 970.385.4219

20 10 0 20

SCALE IN FEET

Town of Mountain Village
Boulder Way Landscape Concept

March 2016